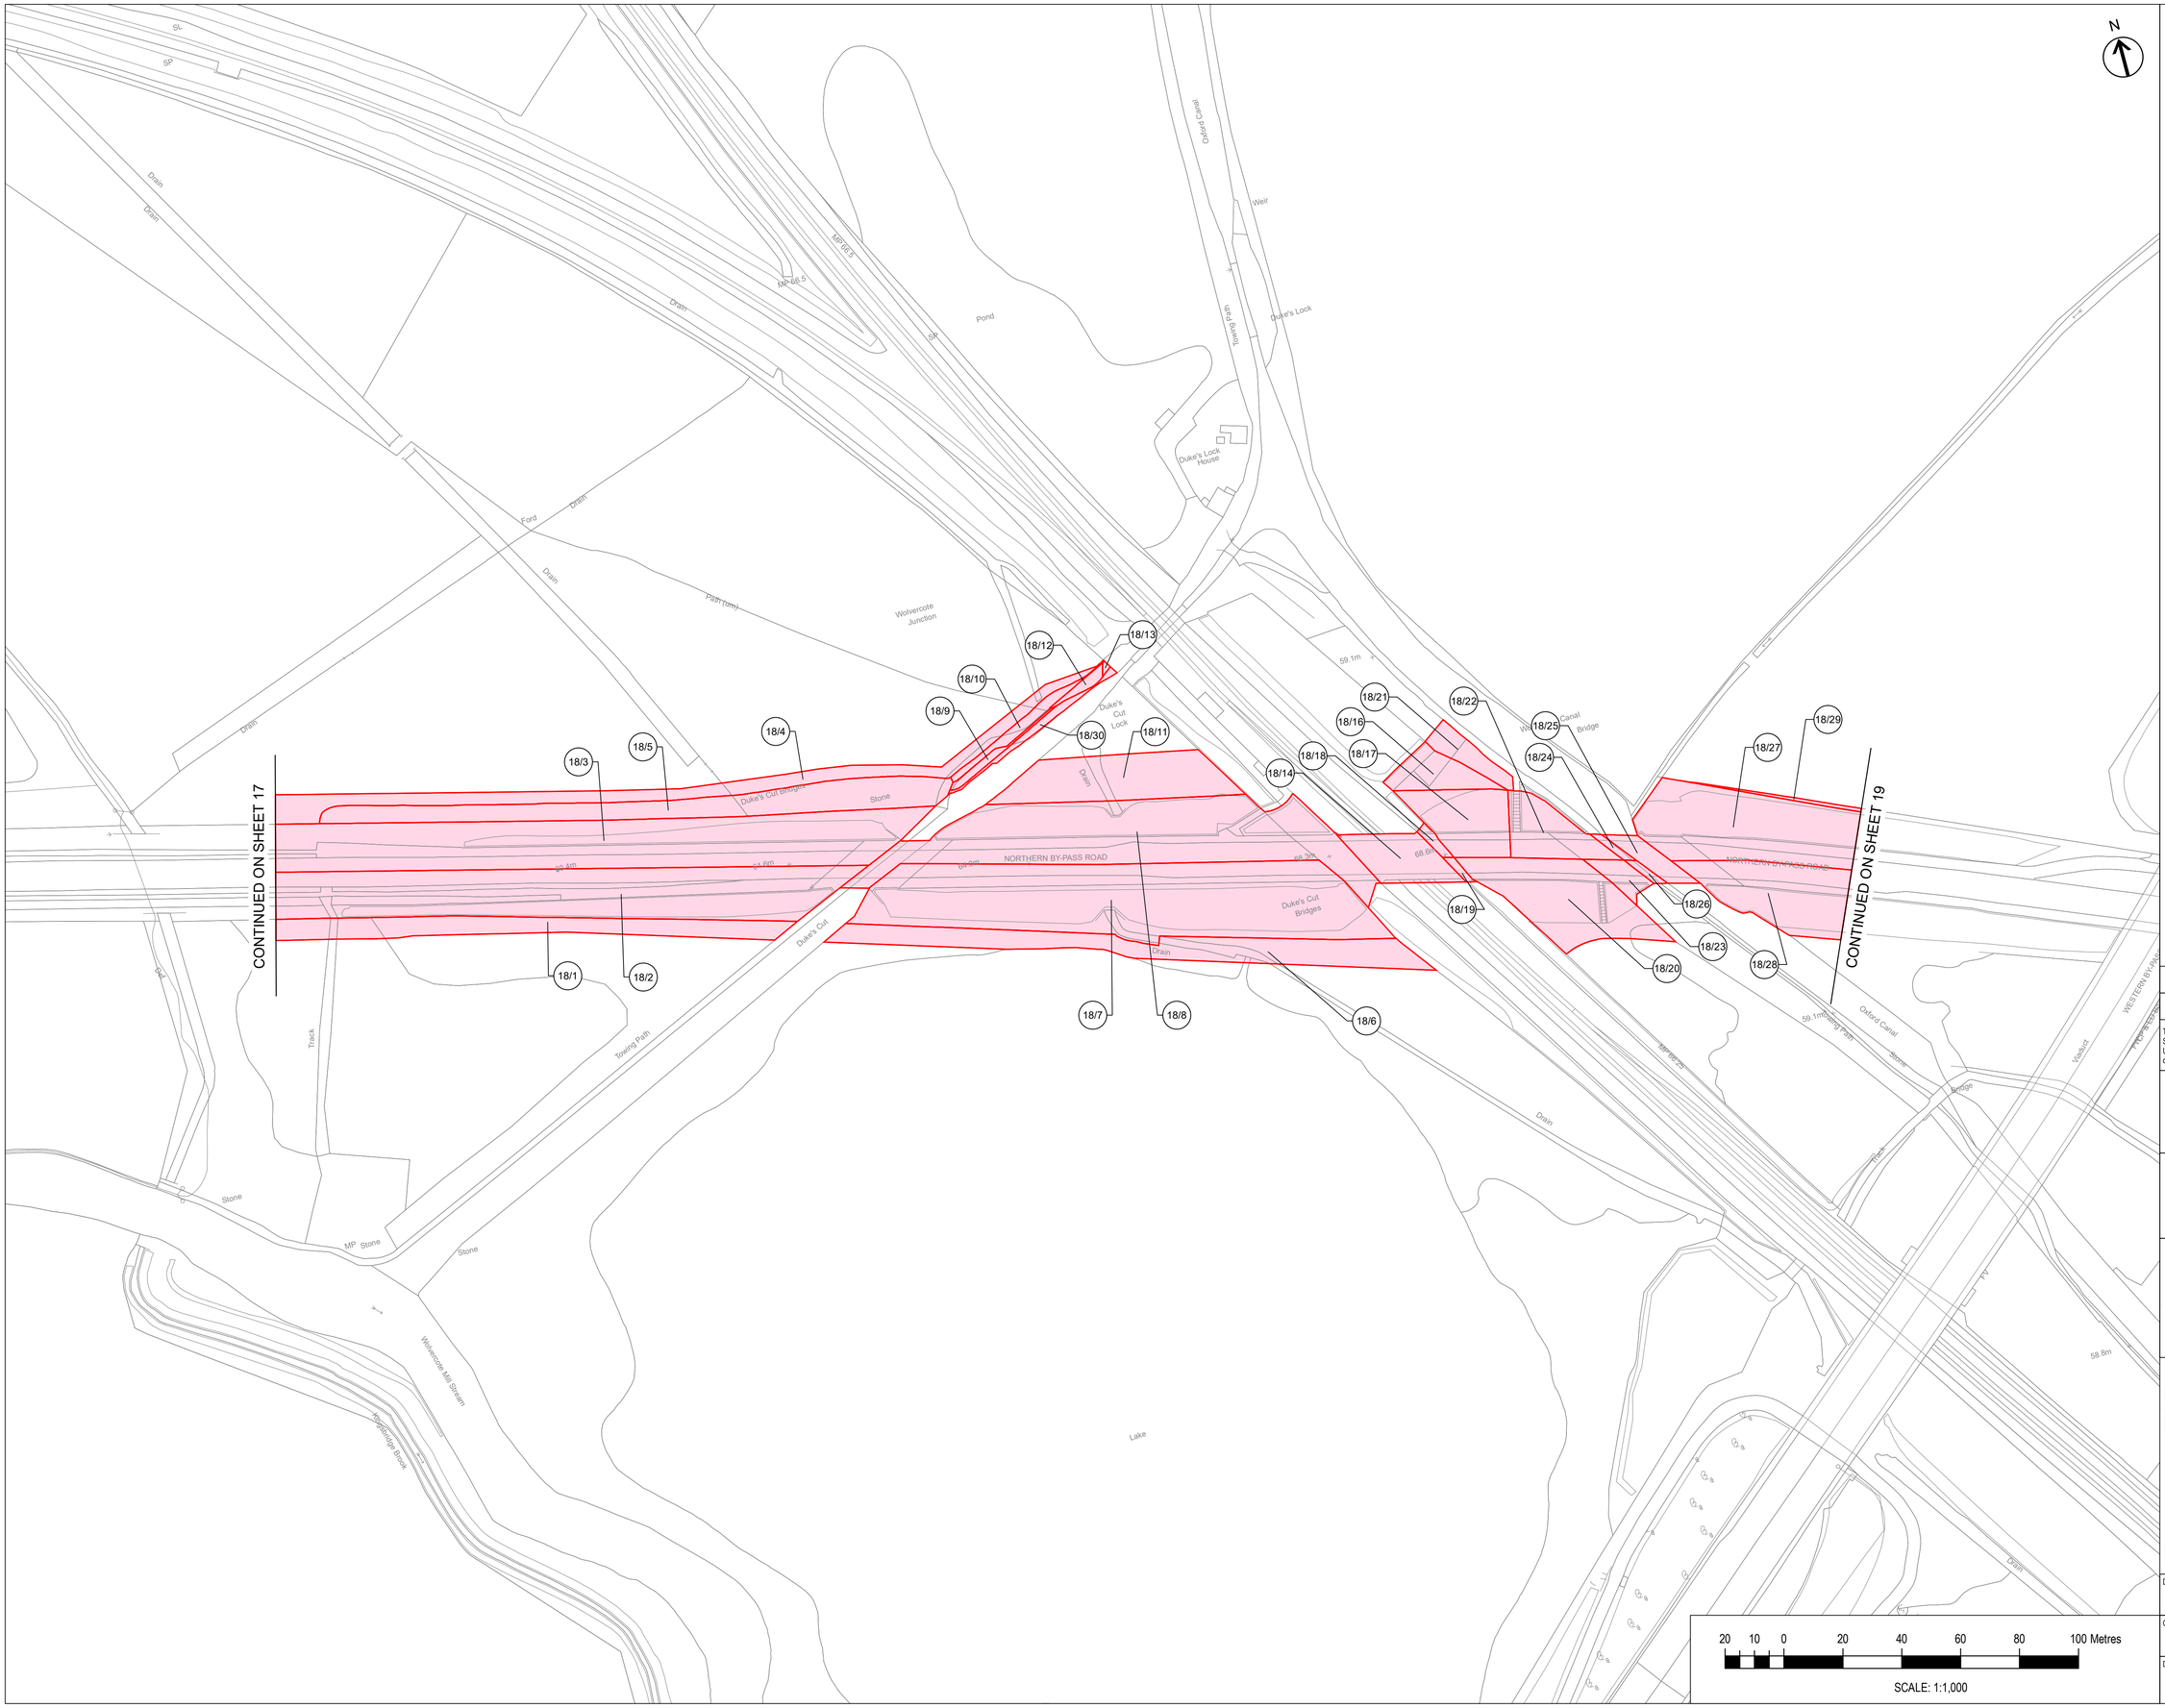

NOTES FOR INFORMATION:

KEY:

Land (Title) to be acquired

New Rights (Easement) to be acquired

Rev	Description	Date	By	Check	Approved
P01	First Draft	10/01/22	LH	**	**

This map is reproduced from Ordnance Survey material with the permission of Ordnance Survey on behalf of the Controller of Her Majesty's Stationery Office. © Crown Copyright. Unauthorised reproduction infringes Crown Copyright and may lead to prosecution or civil proceedings. Oxfordshire County Council, 0100023343, 2021

OXFORDSHIRE COUNTY COUNCIL

THE OXFORDSHIRE COUNTY COUNCIL
(HIGHWAYS INFRASTRUCTURE – A40
HIF2 SMART CORRIDOR
(HILL FARM TO DUKES CUT))
COMPUSLORY PURCHASE ORDER 2022

COMPULSORY PURCHASE ORDER

SHEET 18 OF 19

A40 DUKES CUT – RAILWAY CROSSING AND OXFORD CANAL CROSING TO EAST OF UNDERPASS CROSSING OF A34 WESTERN BYPASS, AND NEW CYCLE TRACK LINK

The COMMON SEAL of Oxfordshire County Council was hereunto affixed in the presence of –

DRAFT

.....
Authorised Officer

Dated this day of 202

Seal No. .....

20 10 0 20 40 60 80 100 Metres

SCALE: 1:1,000

Drawn	Checked	Approved	Date
LH	**	**	10/01/22

GH Project Number	Scale at A1
132861.005	1:1,000

Drawing Number	Revision
GH-132861005-CPO-18	P01