ANNEX 4

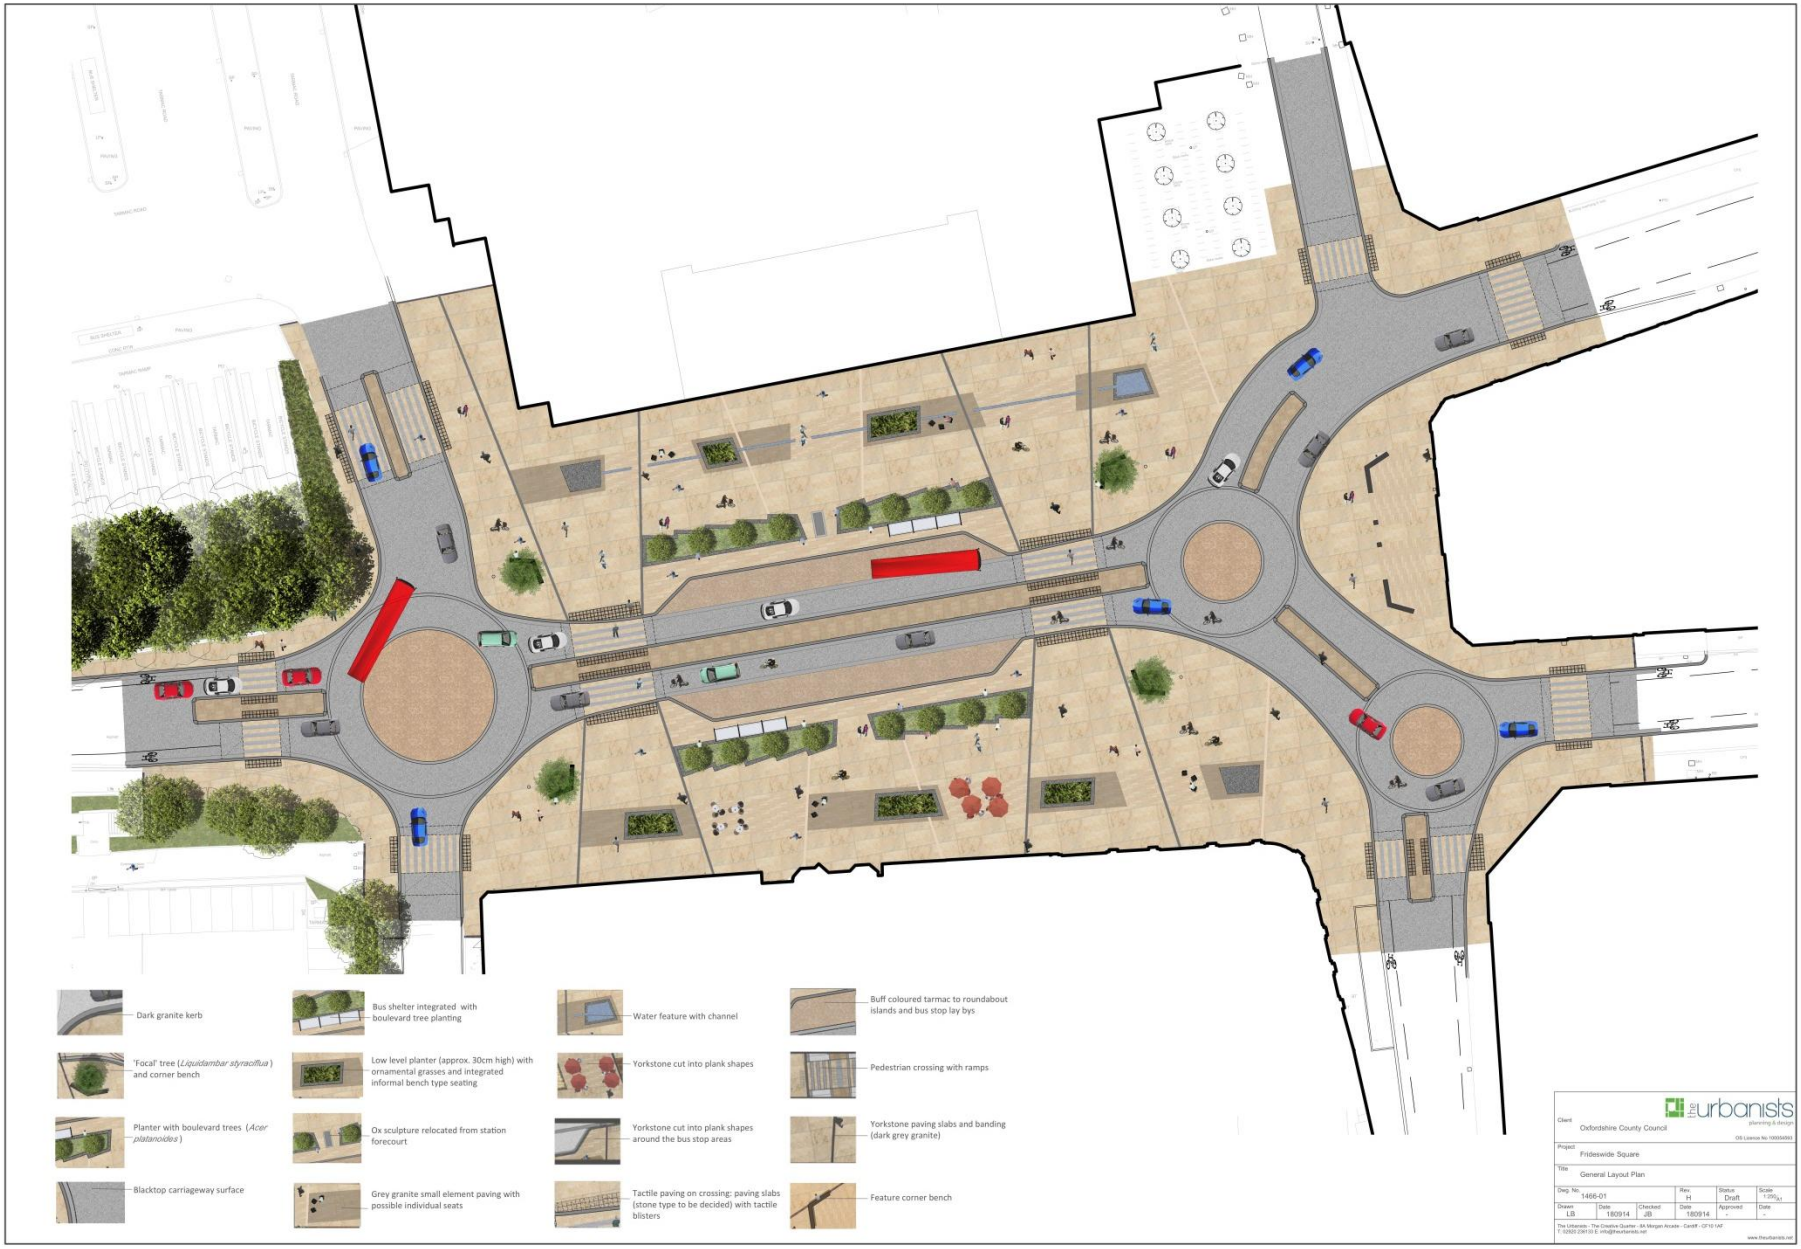
Dark granite kerb
Bus shelter integrated with boulevard tree planting
Water feature with channel
Buff coloured tarmac to roundabout islands and bus stop lay bys
'Focal' tree (Liquidambar styraciflua) and corner bench
Low level planter (approx. 30cm high) with ornamental grasses and integrated informal bench type seating
Yorkstone cut into plank shapes
Pedestrian crossing with ramps
Planter with boulevard trees (Acer platanoides)
Ox sculpture relocated from station forecourt
Yorkstone cut into plank shapes around the bus stop areas
Yorkstone paving slabs and banding (dark grey granite)
Blacktop carriageway surface
Grey granite small element paving with possible individual seats
Tactile paving on crossing; paving slabs (stone type to be decided) with tactile blisters
Feature corner bench
the urbanists
planning & design
Client
Oxfordshire County Council
OS Licence No 100054593
Project
Frideswide Square
Title
General Layout Plan
Dwg. No. 1466-01
Rev. H
Status Draft
Scale 1:250(A1)
Drawn LB
Date 180914
Checked JB
Date 180914
Approved -
Date -
The Urbanists - The Creative Quarter - 8A Morgan Arcade - Cardiff - CF10 1AF
T: 02920 238120 E: info@theurbanists.net
www.theurbanists.net