ISO A1 841mm x 594mm

Approved:AS

Checked:CY

Designer:LH

Project Management Initials:

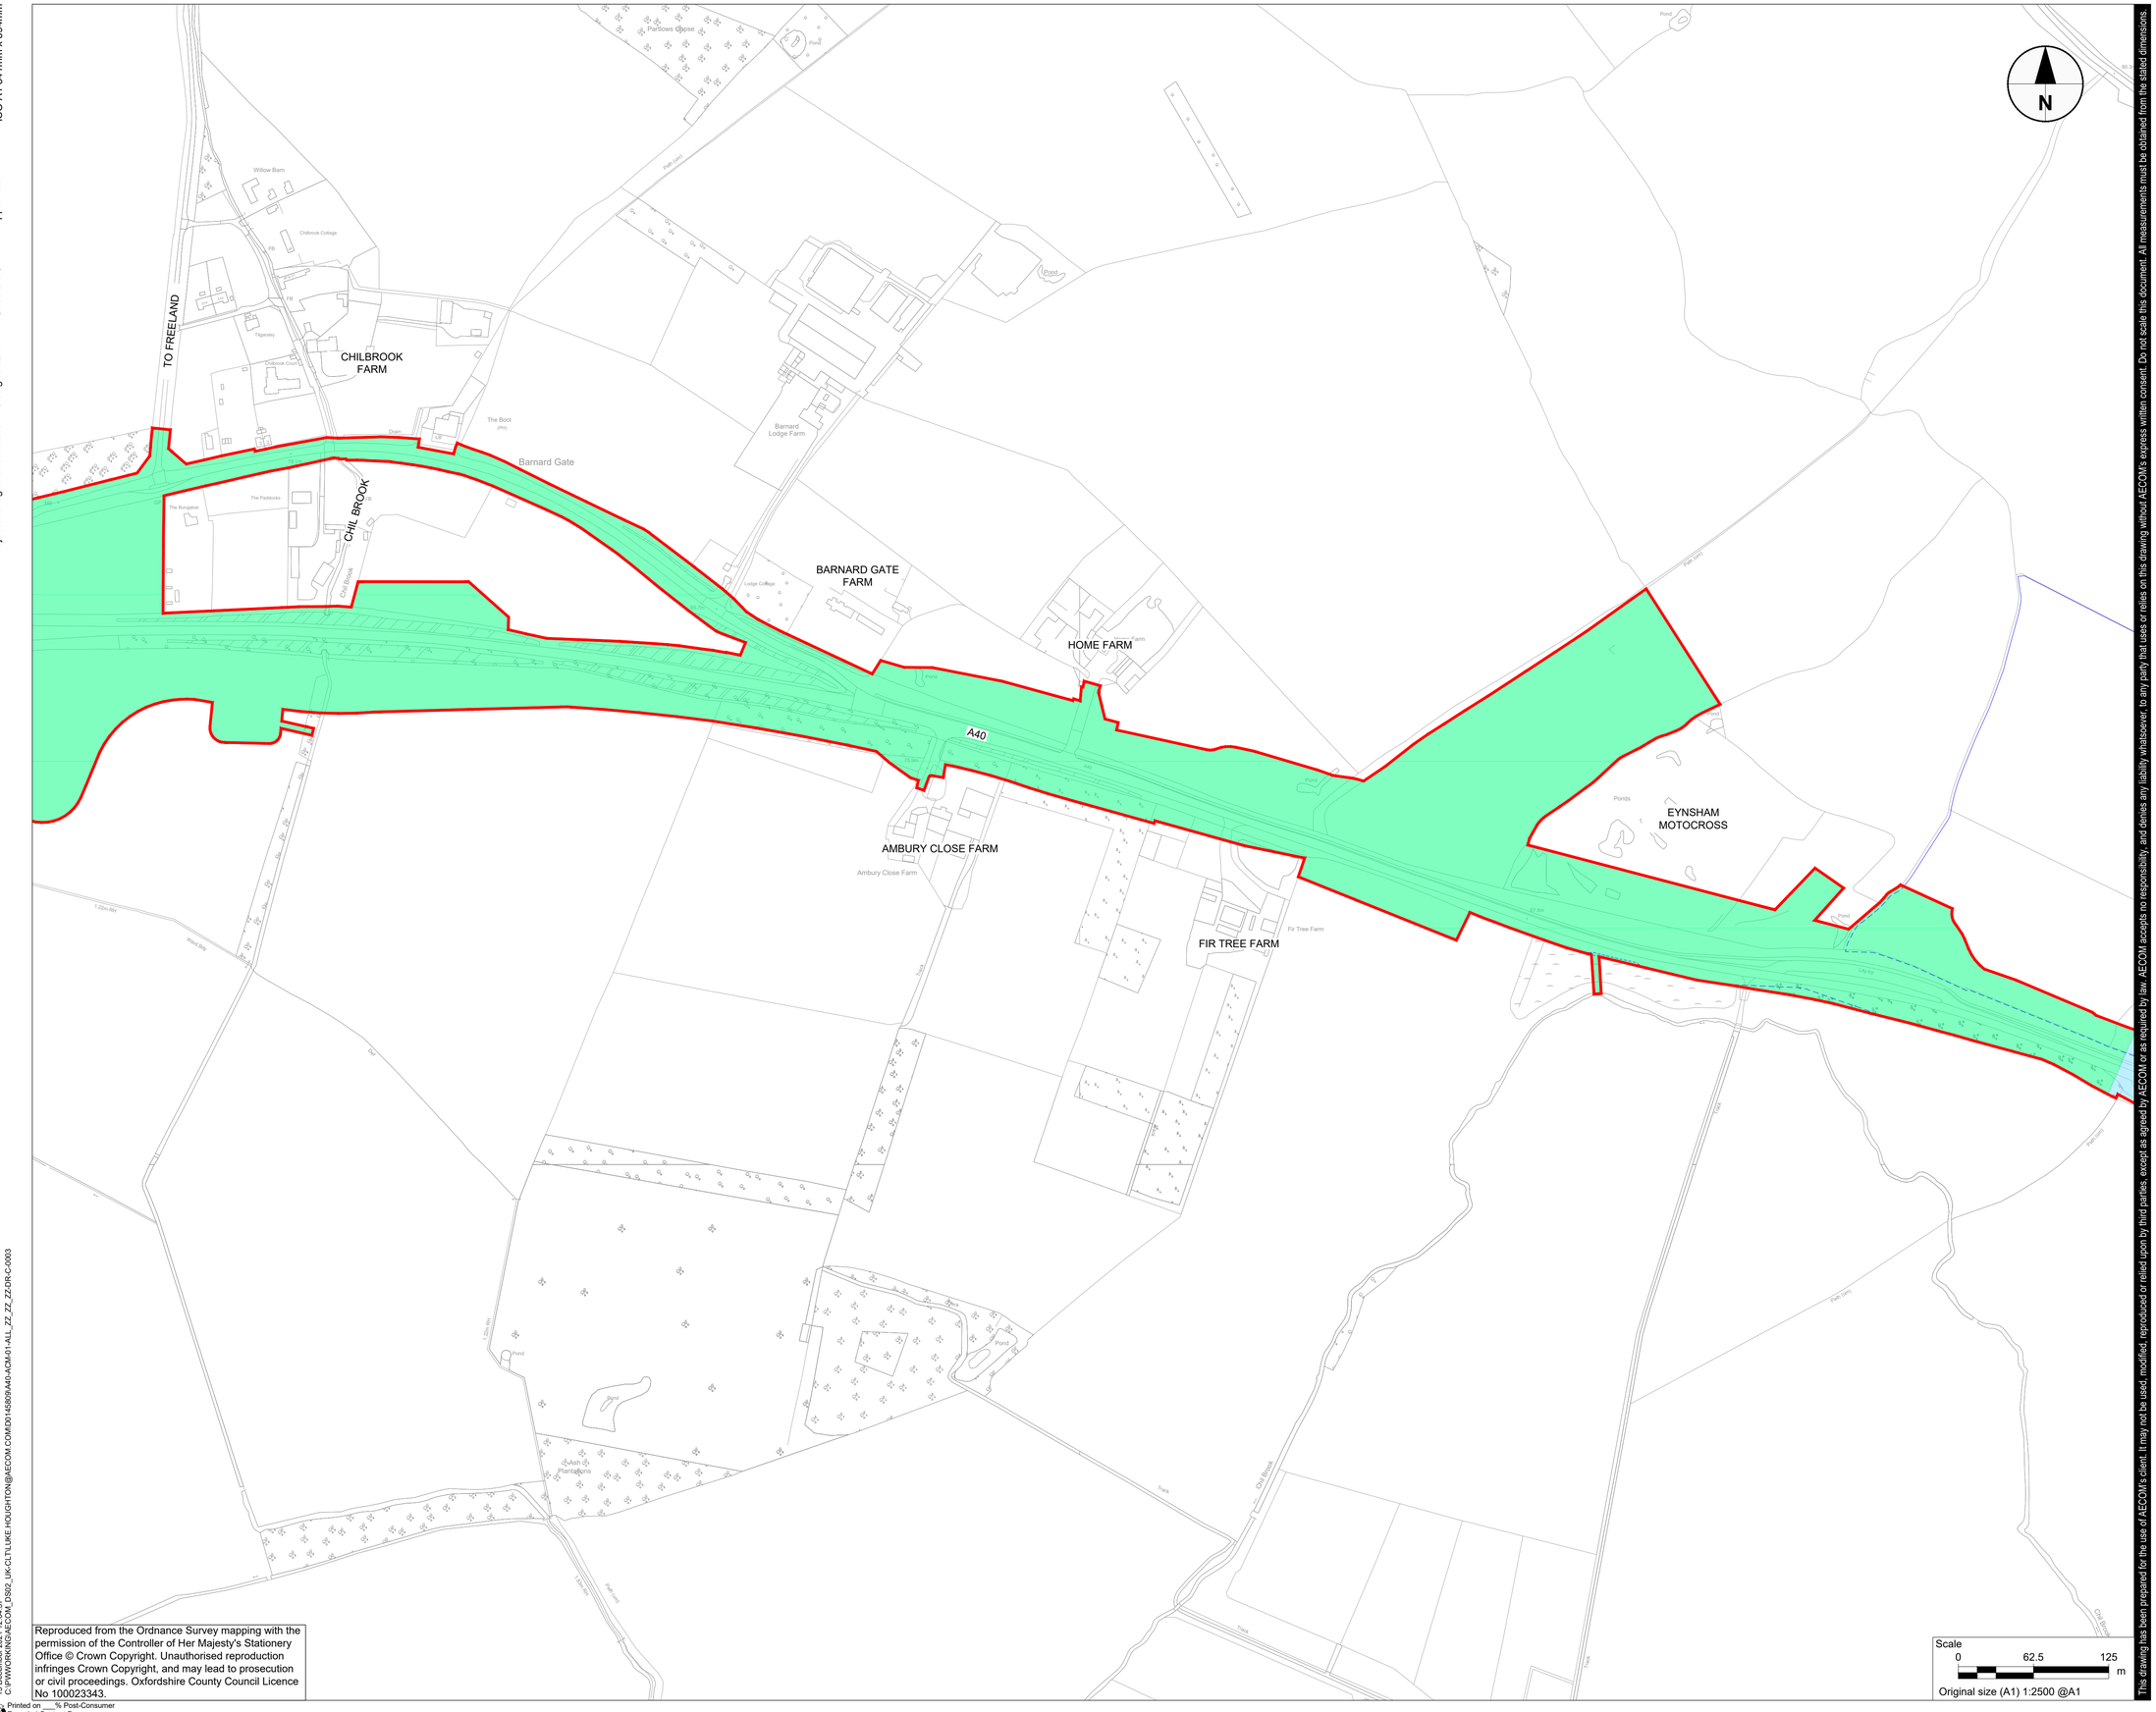

Reproduced from the Ordnance Survey mapping with the permission of the Controller of Her Majesty's Stationery Office © Crown Copyright. Unauthorised reproduction infringes Crown Copyright, and may lead to prosecution or civil proceedings. Oxfordshire County Council Licence No 100023343.

This drawing has been prepared for the use of AECOM's client. It may not be used, modified, reproduced or relied upon by third parties, except as agreed by AECOM or as required by law. AECOM accepts no responsibility, and denies any liability whatsoever, to any party that uses or relies on this drawing without AECOM's express written consent. Do not scale this document. All measurements must be obtained from the stated dimensions.

15 December 2021 12:56:17
C:\PWWORKING\AECOM_DSS2_UK-CLTLUKE.HOUGHTON@AECOM.COM\D0145809\A40-ACM-01-ALL_ZZ_ZZ_ZZ-DR-C-0003

Printed on ___% Post-Consumer Recycled Content Paper

AECOM

PROJECT

A40 SMART CORRIDOR

PROJECT NUMBER

60615257

CLIENT

OXFORDSHIRE COUNTY COUNCIL
County Hall, New Road
Oxford, OX1 1ND
Tel: 01865 792422
www.oxfordshire.gov.uk

CONSULTANT

AECOM I&E Ltd.
AECOM House, 63-77 Victoria Street
St Albans, Herts AL1 3ER
Tel: 01727 535000
www.aecom.com

NOTES

- DUALLING SCHEME EXTENTS
- INTEGRATED BUS LANES SCHEME EXTENTS
- DUKE'S CUT IMPROVEMENTS SCHEME EXTENTS
- PARK AND RIDE BOUNDARY AS PREVIOUS PLANNING APPROVAL REF: R3.0057/19
- RED LINE BOUNDARY
- LAND IN OWNERSHIP OF OCC
- LAND OWNED BY OCC THAT CROSSES RED LINE BOUNDARY
- PROPOSED COMPOUND AREA

FOR PLANNING

ISSUE/REVISION

I/R	DATE	DESCRIPTION
P01	05/11/21	FIRST ISSUE
P02	12/11/21	FOR APPROVAL
P03	17/11/21	ISSUED FOR PLANNING
P04	03/12/21	OCC/GH COMMENTS ADDRESSED
P05	15/12/21	VALIDATION COMMENTS

KEY PLAN

SHEET TITLE

A40 PRELIMINARY DESIGN
SITE PLAN
SHEET 2 OF 7

SHEET NUMBER

Project Number	Originator	Volume	Location	Type	Role	Number	Revision
A40	ACM	01	ALL_ZZ_ZZ_ZZ	DR	C	0003	P05