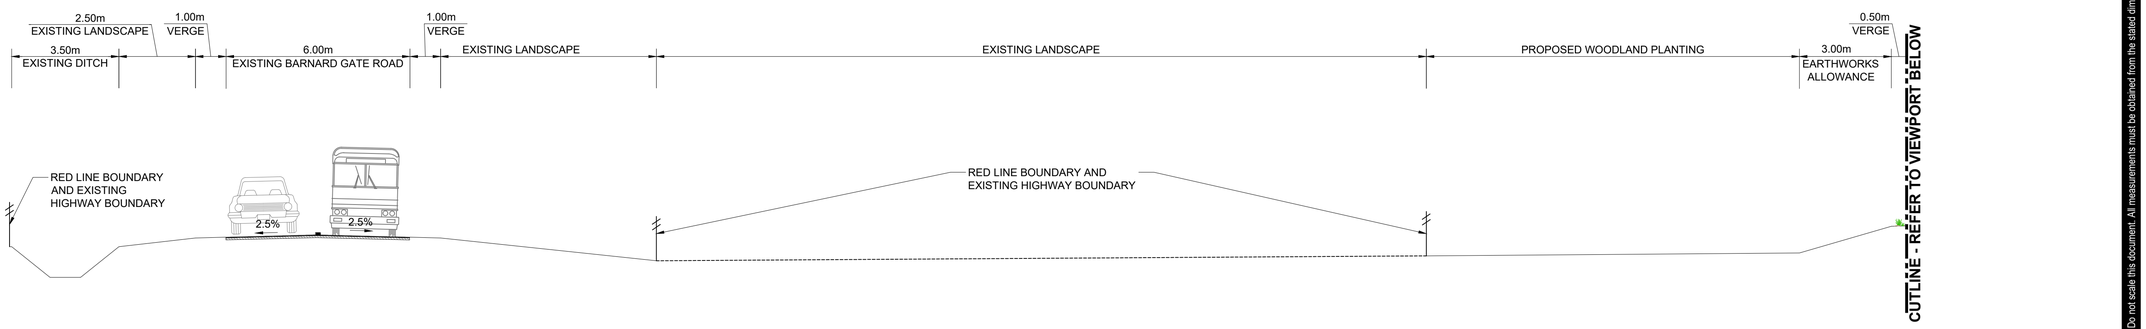

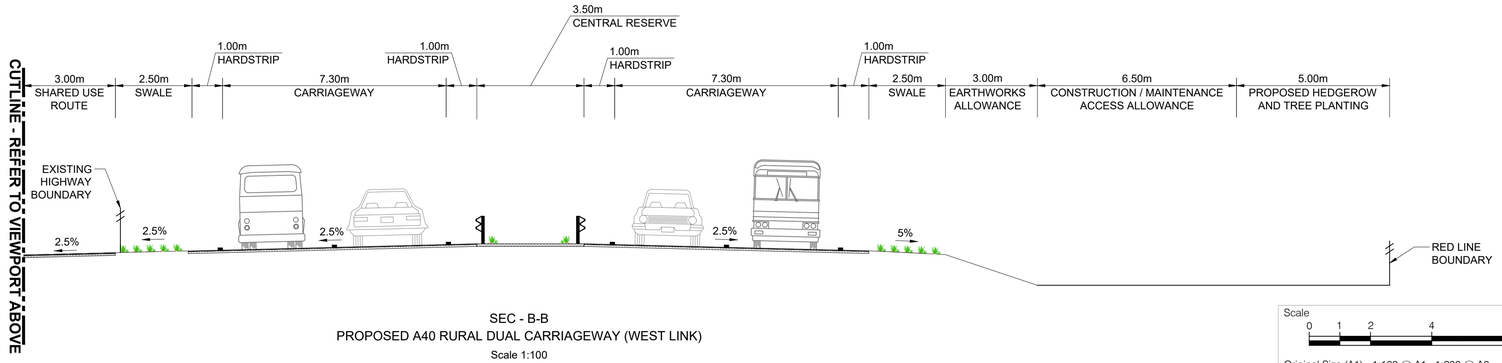

SEC - B-B
PROPOSED A40 RURAL DUAL CARRIAGEWAY (WEST LINK)
Scale 1:100

Scale 0 1 2 4 8m
Original Size (A1) 1:100 @ A1 1:200 @ A3

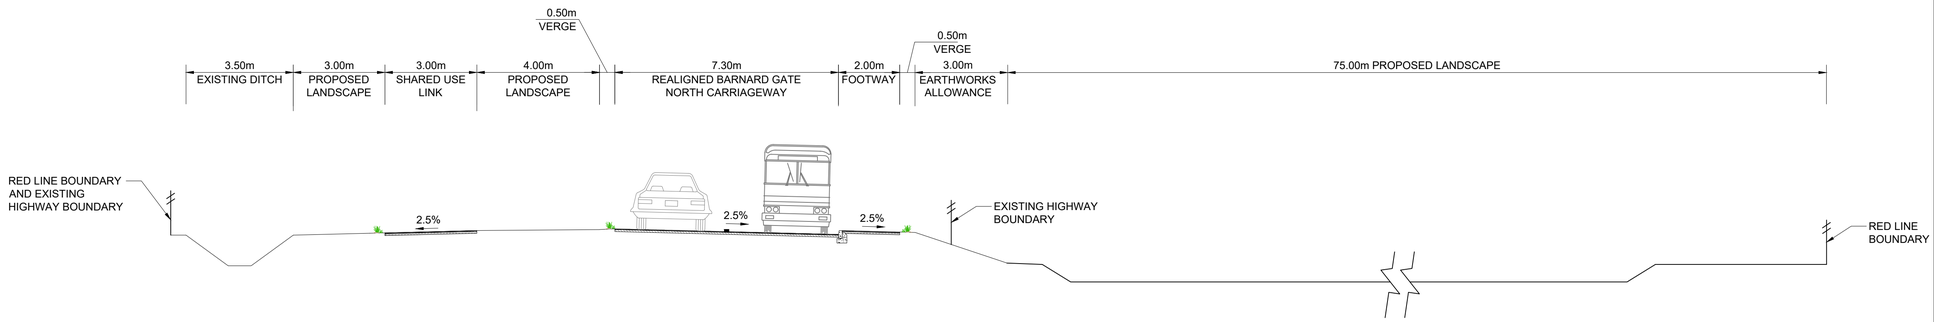

SEC - C-C
REALIGNED BARNARD GATE NORTH
Scale 1:100

Scale 0 1 2 4 8m
Original Size (A1) 1:100 @ A1 1:200 @ A3

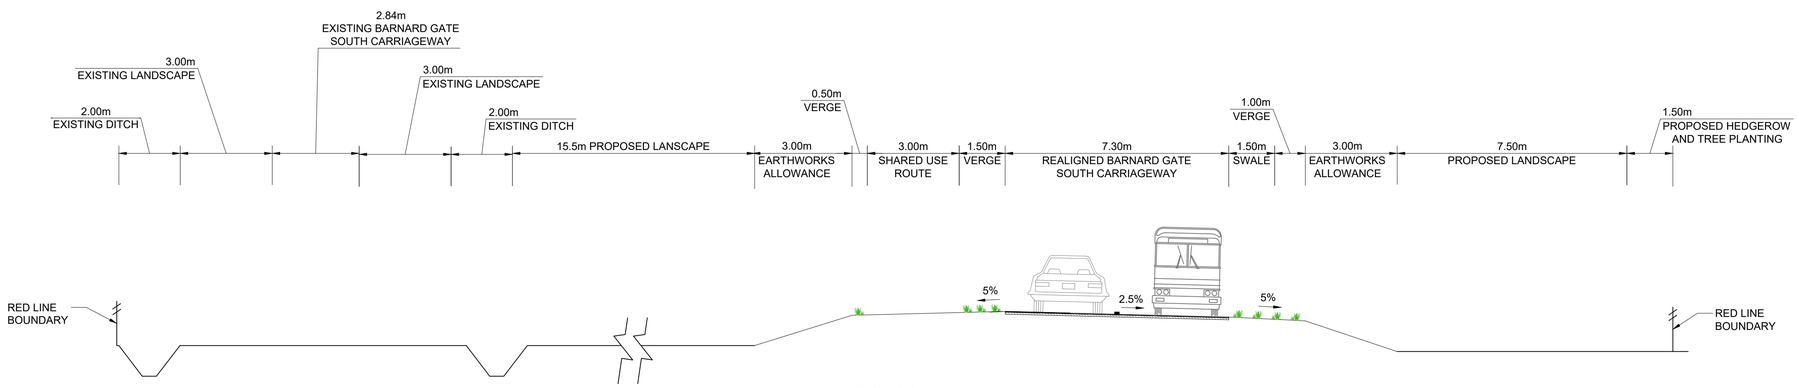

SEC - D-D
REALIGNED BARNARD GATE SOUTH
Scale 1:100

Scale 0 1 2 4 8m
Original Size (A1) 1:100 @ A1 1:200 @ A3

ISO A1 841mm x 594mm
Approved:AS
Checked:PB
Designer:KN
Project Management Initials:

15 December 2021 11:18:07
C:\PWWORK\ROADECOM_DS02_UK-CLTPHIL_LBALDERSTONE@AECOM.COM\60615257\DUAL-ACM-HGN-E1_ZZ_ZZ_ZZ-DR-CH-0113

Printed on ____% Post-Consumer Recycled Content Paper

This drawing has been prepared for the use of AECOM's client. It may not be used, modified, reproduced or relied upon by third parties, except as agreed by AECOM or as required by law. AECOM accepts no responsibility, and denies any liability whatsoever, to any party that uses or relies on this drawing without AECOM's express written consent. Do not scale this document. All measurements must be obtained from the stated dimensions.

AECOM

PROJECT

A40 SMART CORRIDOR

PROJECT NUMBER

60615257

CLIENT

OXFORDSHIRE COUNTY COUNCIL
County Hall, New Road
Oxford, OX1 1ND
Tel: 01865 792422
www.oxfordshire.gov.uk

CONSULTANT

AECOM I&E Ltd.
AECOM House, 63-77 Victoria Street
St Albans, Herts AL1 3ER
Tel: 01727 535000
www.aecom.com

NOTES

FOR PLANNING

ISSUE/REVISION

I/R	DATE	DESCRIPTION
P03	21/04/21	For Review and Comment
P04	22/04/21	FIRST ISSUE
P05	29/06/21	FOR REVIEW AND COMMENT
P06	23/09/21	FOR APPROVAL
P07	16/11/21	ISSUED FOR PLANNING
P08	15/12/21	OCC/GH COMMENTS ADDRESSED

KEY PLAN

SHEET TITLE

INITIAL PRELIMINARY DESIGN TYPICAL CROSS SECTIONS SHEET 2 OF 3

SHEET NUMBER

Project Number - Originator - Volume
DUAL - ACM - HGN
Location - Type - Role - Number
E1_ZZ_ZZ_ZZ - DR - CH - 0113
Revision P08