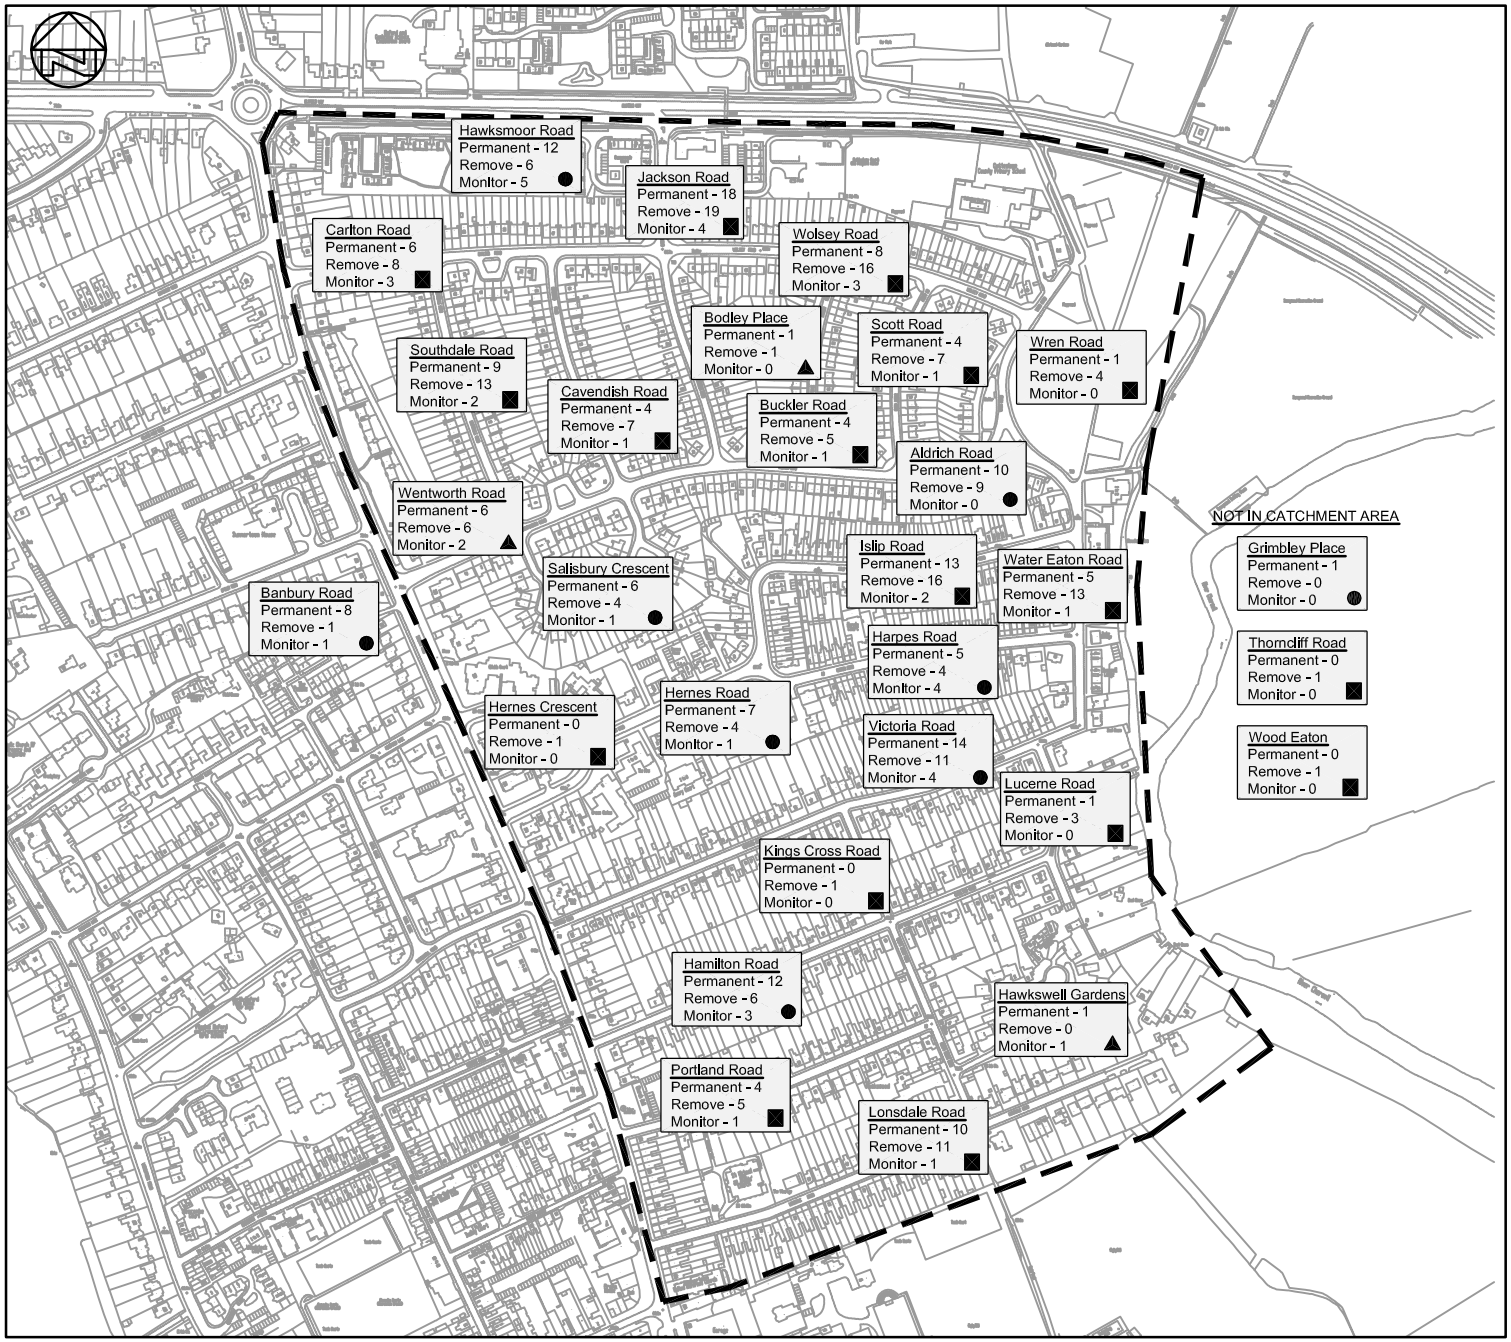

CMDT_JAN0407R06.pdf

Location Plan
Scale: NTS

TPI/1/167 | -

Key

- Consultation area
- Majority want permanent solution
- Majority want removal of ban
- Split decision

Reproduced from the Ordnance Survey mapping with the permission of the Controller of Her Majesty's Stationery Office © Crown Copyright. Unauthorised reproduction infringes Crown Copyright, and may lead to prosecution or civil proceedings. Oxfordshire County Council Licence No LA078805

Rev.	Date	Description	By

OXFORDSHIRE COUNTY COUNCIL
ENVIRONMENT & ECONOMY
www.oxfordshire.gov.uk

Richard Dudding
Director for Environment & Economy
Oxfordshire County Council
Speedwell House
Speedwell Street
Oxford
OX1 1NE
Tel: (01865) 815700
Fax: (01865) 815085

Oxfordshire Highways
www.oxfordshirehighways.org

Project title
A40 Elsfield Way to Jackson Road - Experimental left turn ban

Drawing title
Questionnaire Analysis

Scale	Drawn by	Date drawn	Sheet size
NTS	JAD	9 Nov 06	A1
Designed by	Checked by	Approved by	Date approved
JAD			

Oxfordshire Highways Project No.
CN1051637

Drawing No. TPI/1/167 | Revision -